



**THE PORT AUTHORITY  
OF NY & NJ**

*Peter K. Swamy*  
ENGINEERING PROGRAM MANAGER  
WTRC TRADE CENTER  
CHIEF ARCHITECT

Engineering Department  
Design Division

**The World Trade  
Center  
Electrical/HVAC  
Upgrade Program**

Title  
**TOWERS ONE AND TWO  
LOW VOLTAGE SUBSTATIONS  
CONSTRUCTION AND  
INSTALLATION**

**ARCHITECTURAL  
MISCELLANEOUS DETAILS**


No. Date Revision Approved

This drawing subject to conditions in contract. All inventions, ideas, designs and methods herein are reserved to Port Authority and may not be used without its written consent.

L.V.G. D.D. L.V.G.  
Designed by Drawn by J. Leader  
Principal Architect Date 5/1/95 Scale AS NOTED

Contract Number Drawing Number

**WTC-802.071 A-35**

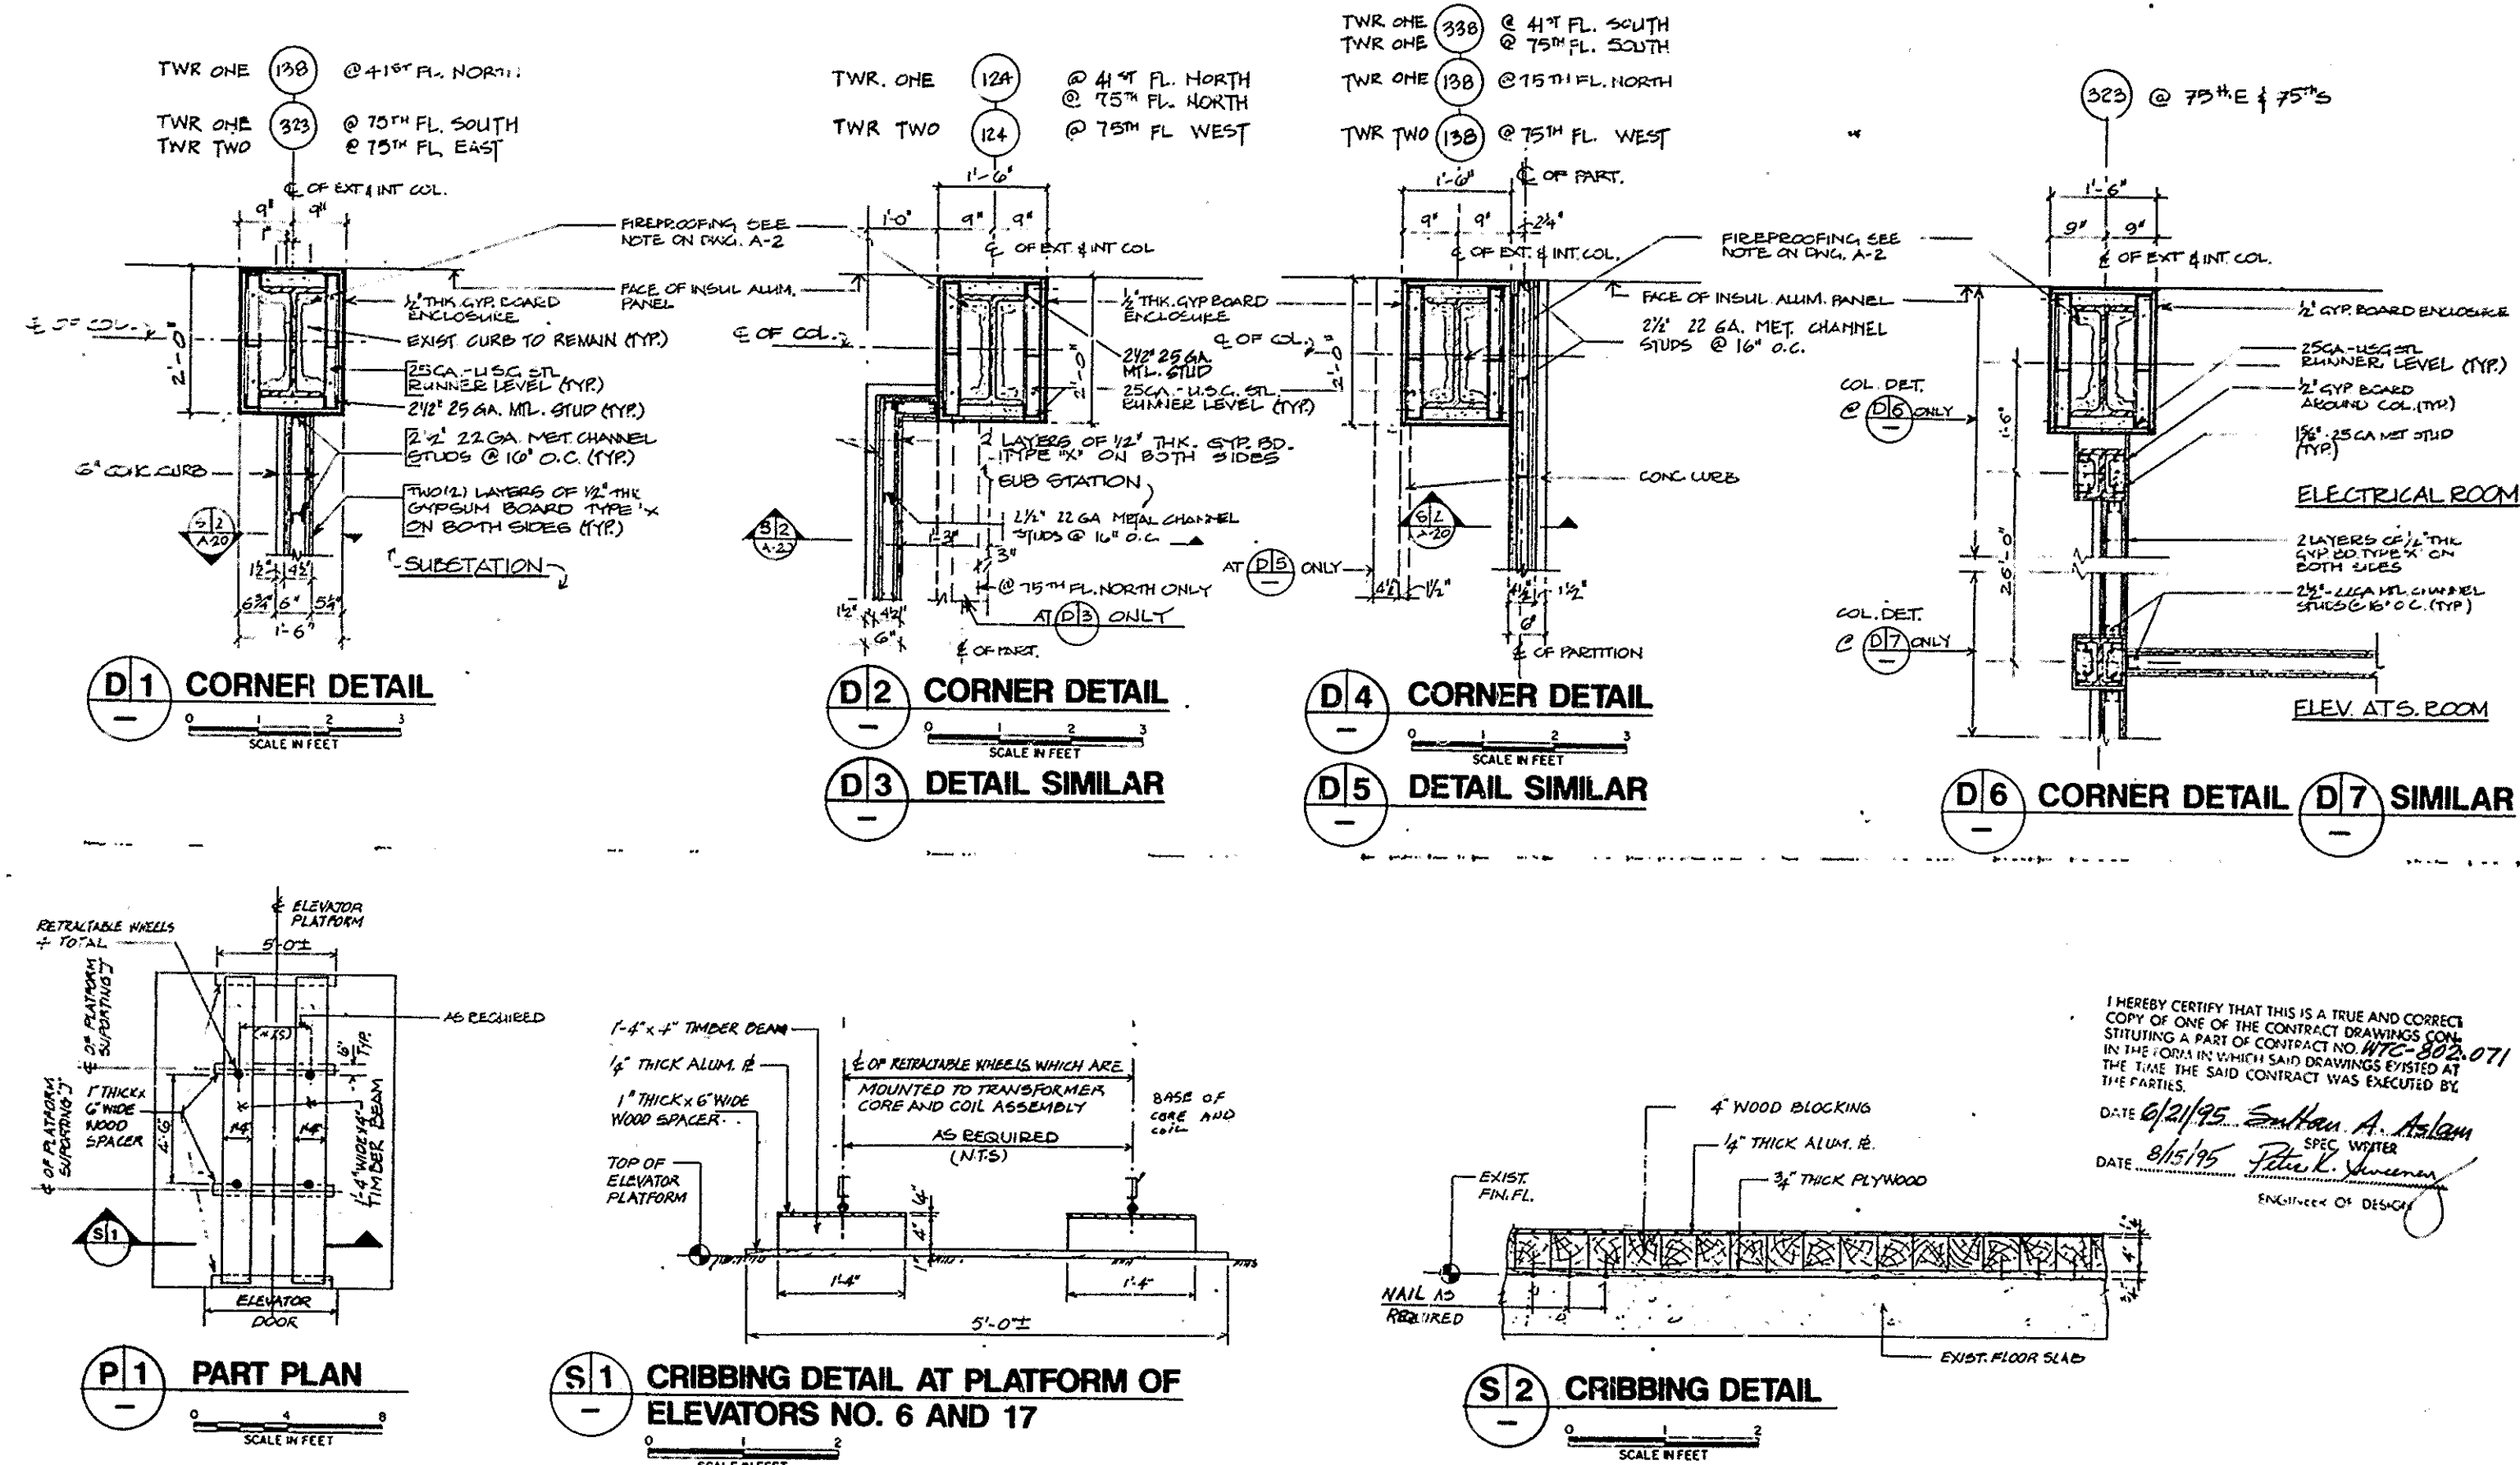

I HEREBY CERTIFY THAT THIS IS A TRUE AND CORRECT COPY OF ONE OF THE CONTRACT DRAWINGS CONSTITUTING A PART OF CONTRACT NO. WTC-802.071 IN THE CITY IN WHICH SAID DRAWINGS EXISTED AT THE TIME THE SAID CONTRACT WAS EXECUTED BY THE PARTIES.  
 DATE 6/21/95 *Samhan A. Aslam* SPEC. WRITER  
 DATE 8/15/95 *Peter K. Swamy* ENGINEER OF DESIGN